


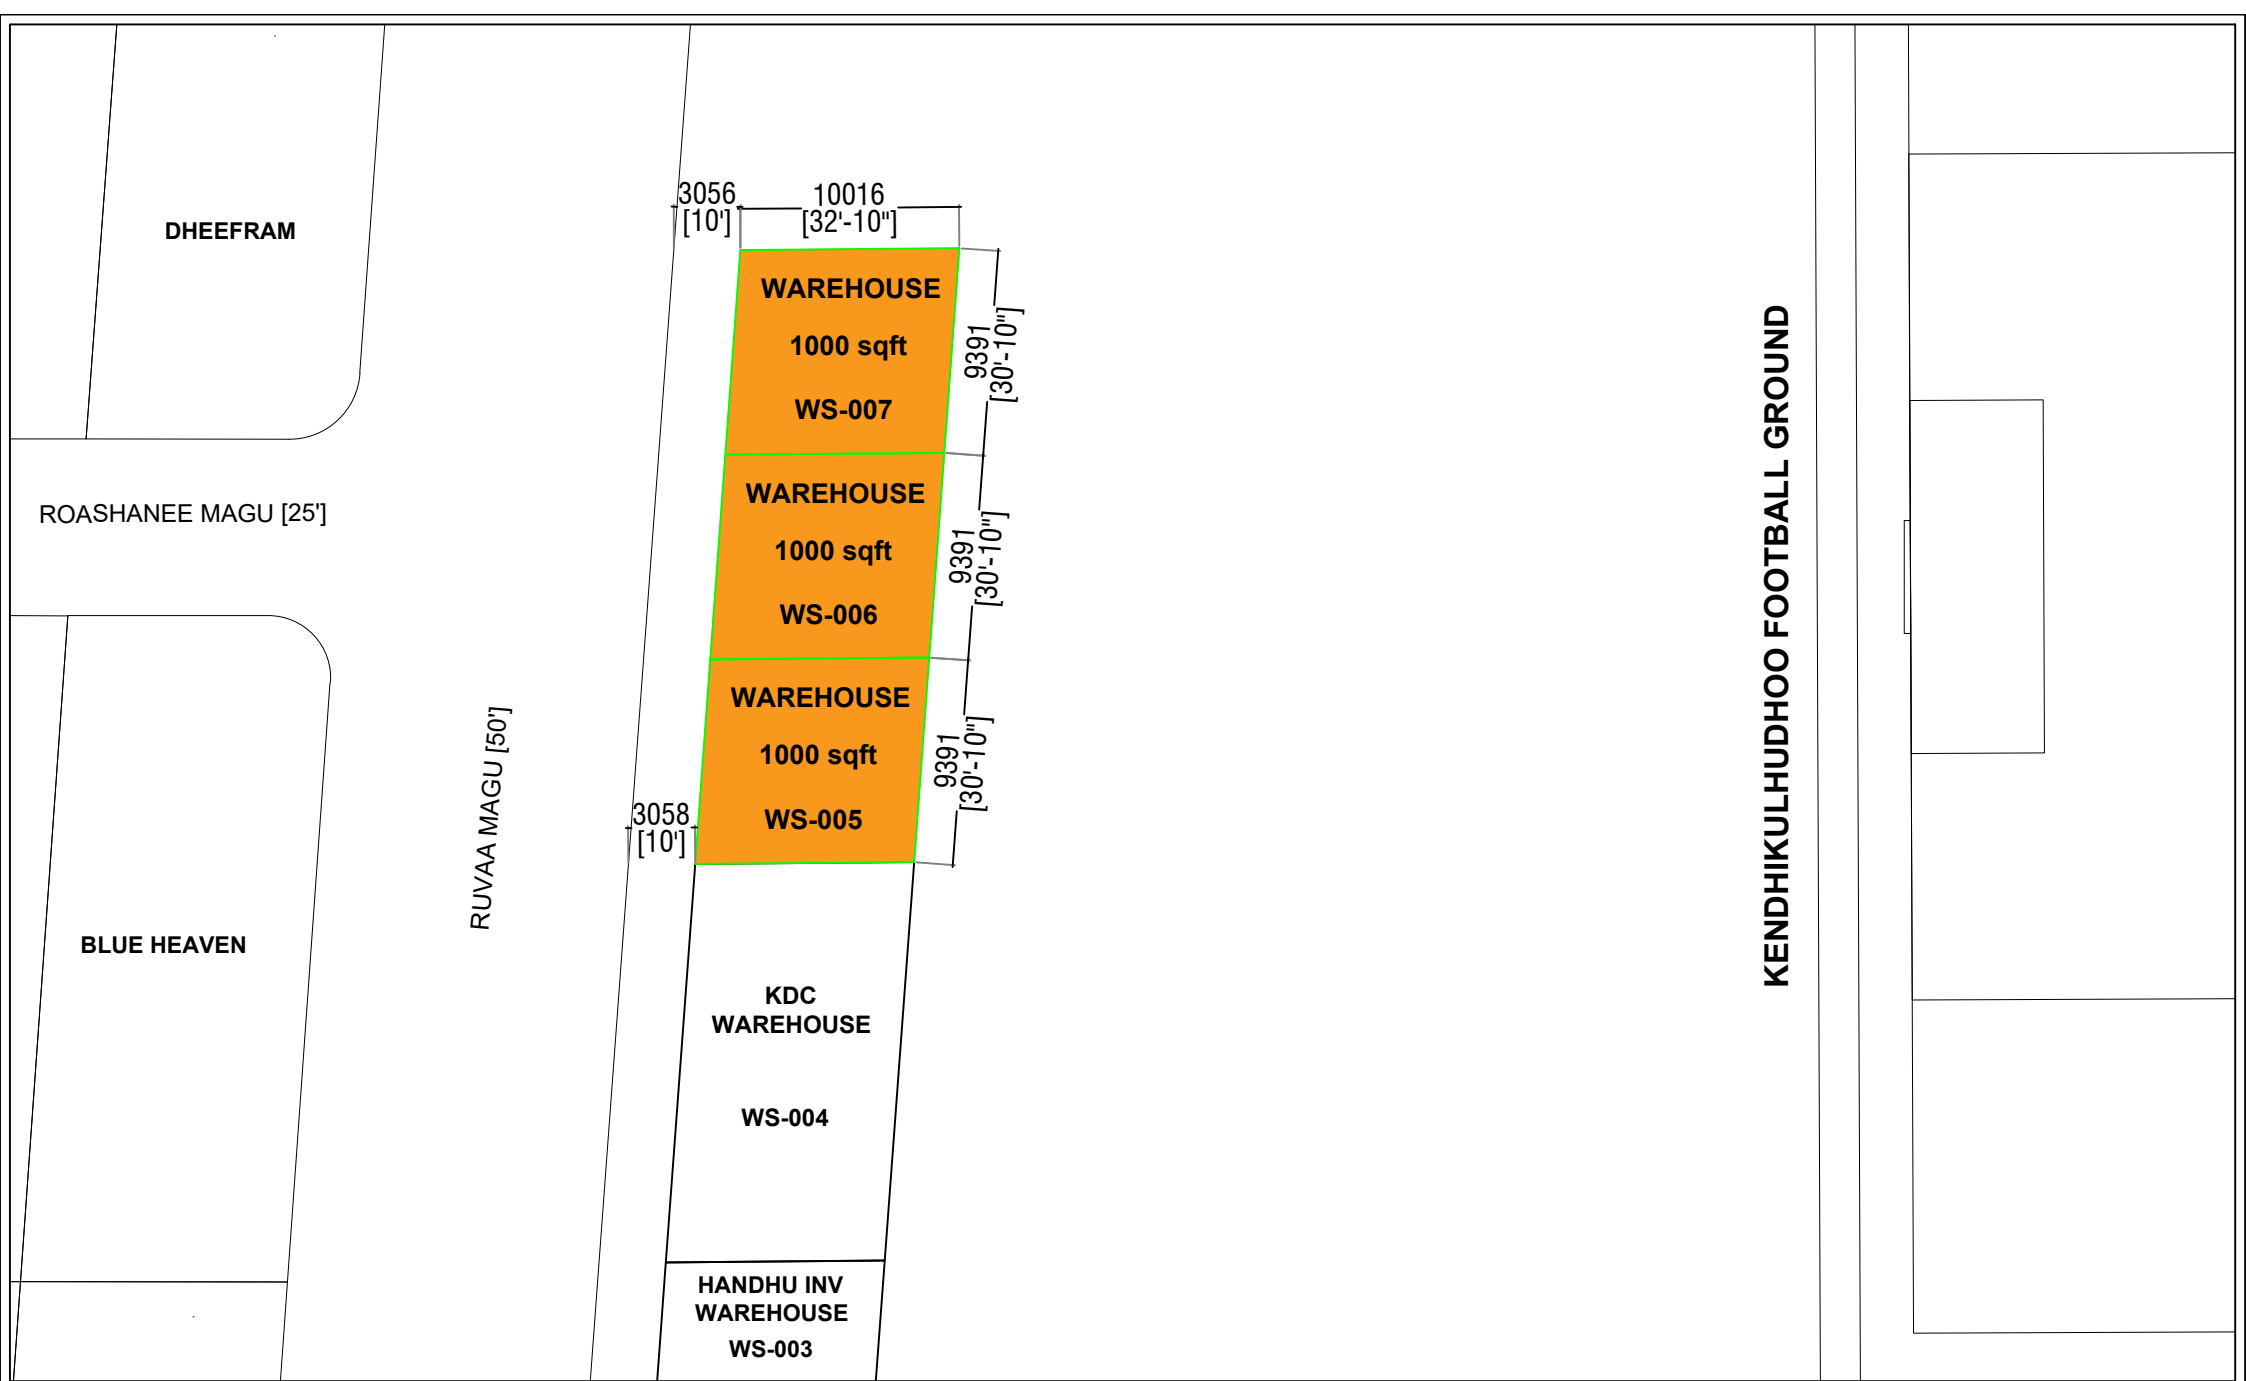

SITE PLAN SCALE = NTS		SECRETARIAT of the SOUTH MILADHUNMADULU KENDHIKULHUDHOO COUNCIL	
		PROJECT: WAREHOUSE WS-005, WS-006 AND WS-007	SCALE: NTS
			DATE: SEPTEMBER 2026