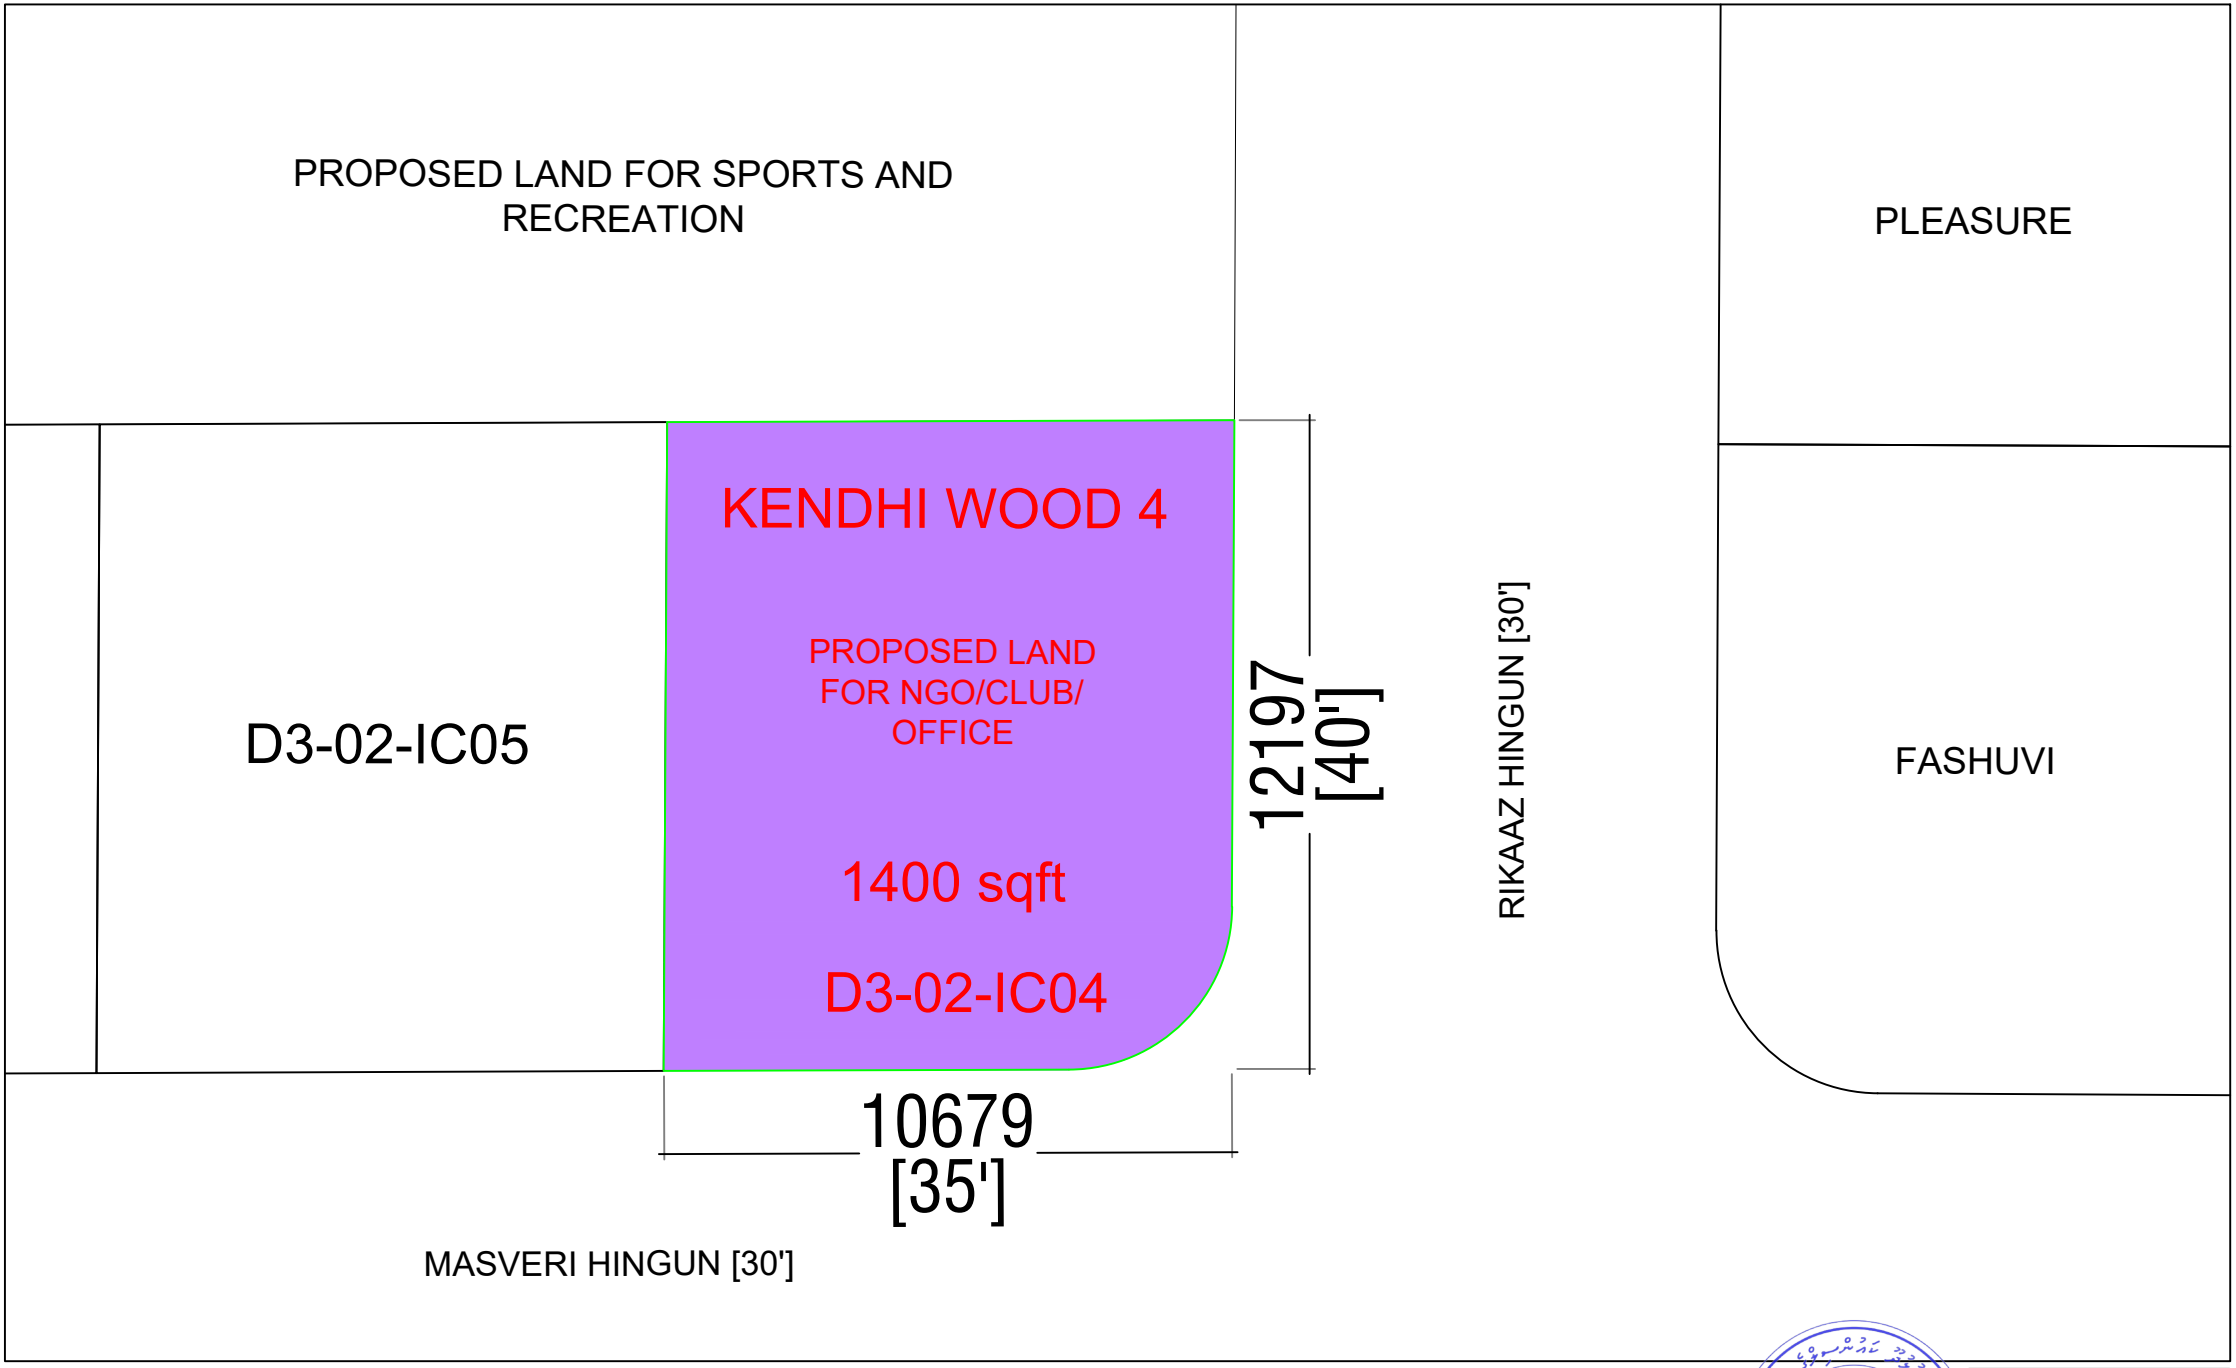


SITE PLAN
SCALE = NTS

SECRETARIAT of the SOUTH MILADHUNMADULU KENDHIKULHUDHOO COUNCIL

PROJECT:
PROPOSED LAND FOR NGO/CLUBS/OFFICE

SCALE: NTS

DATE: NOVEMBER 2026

A01