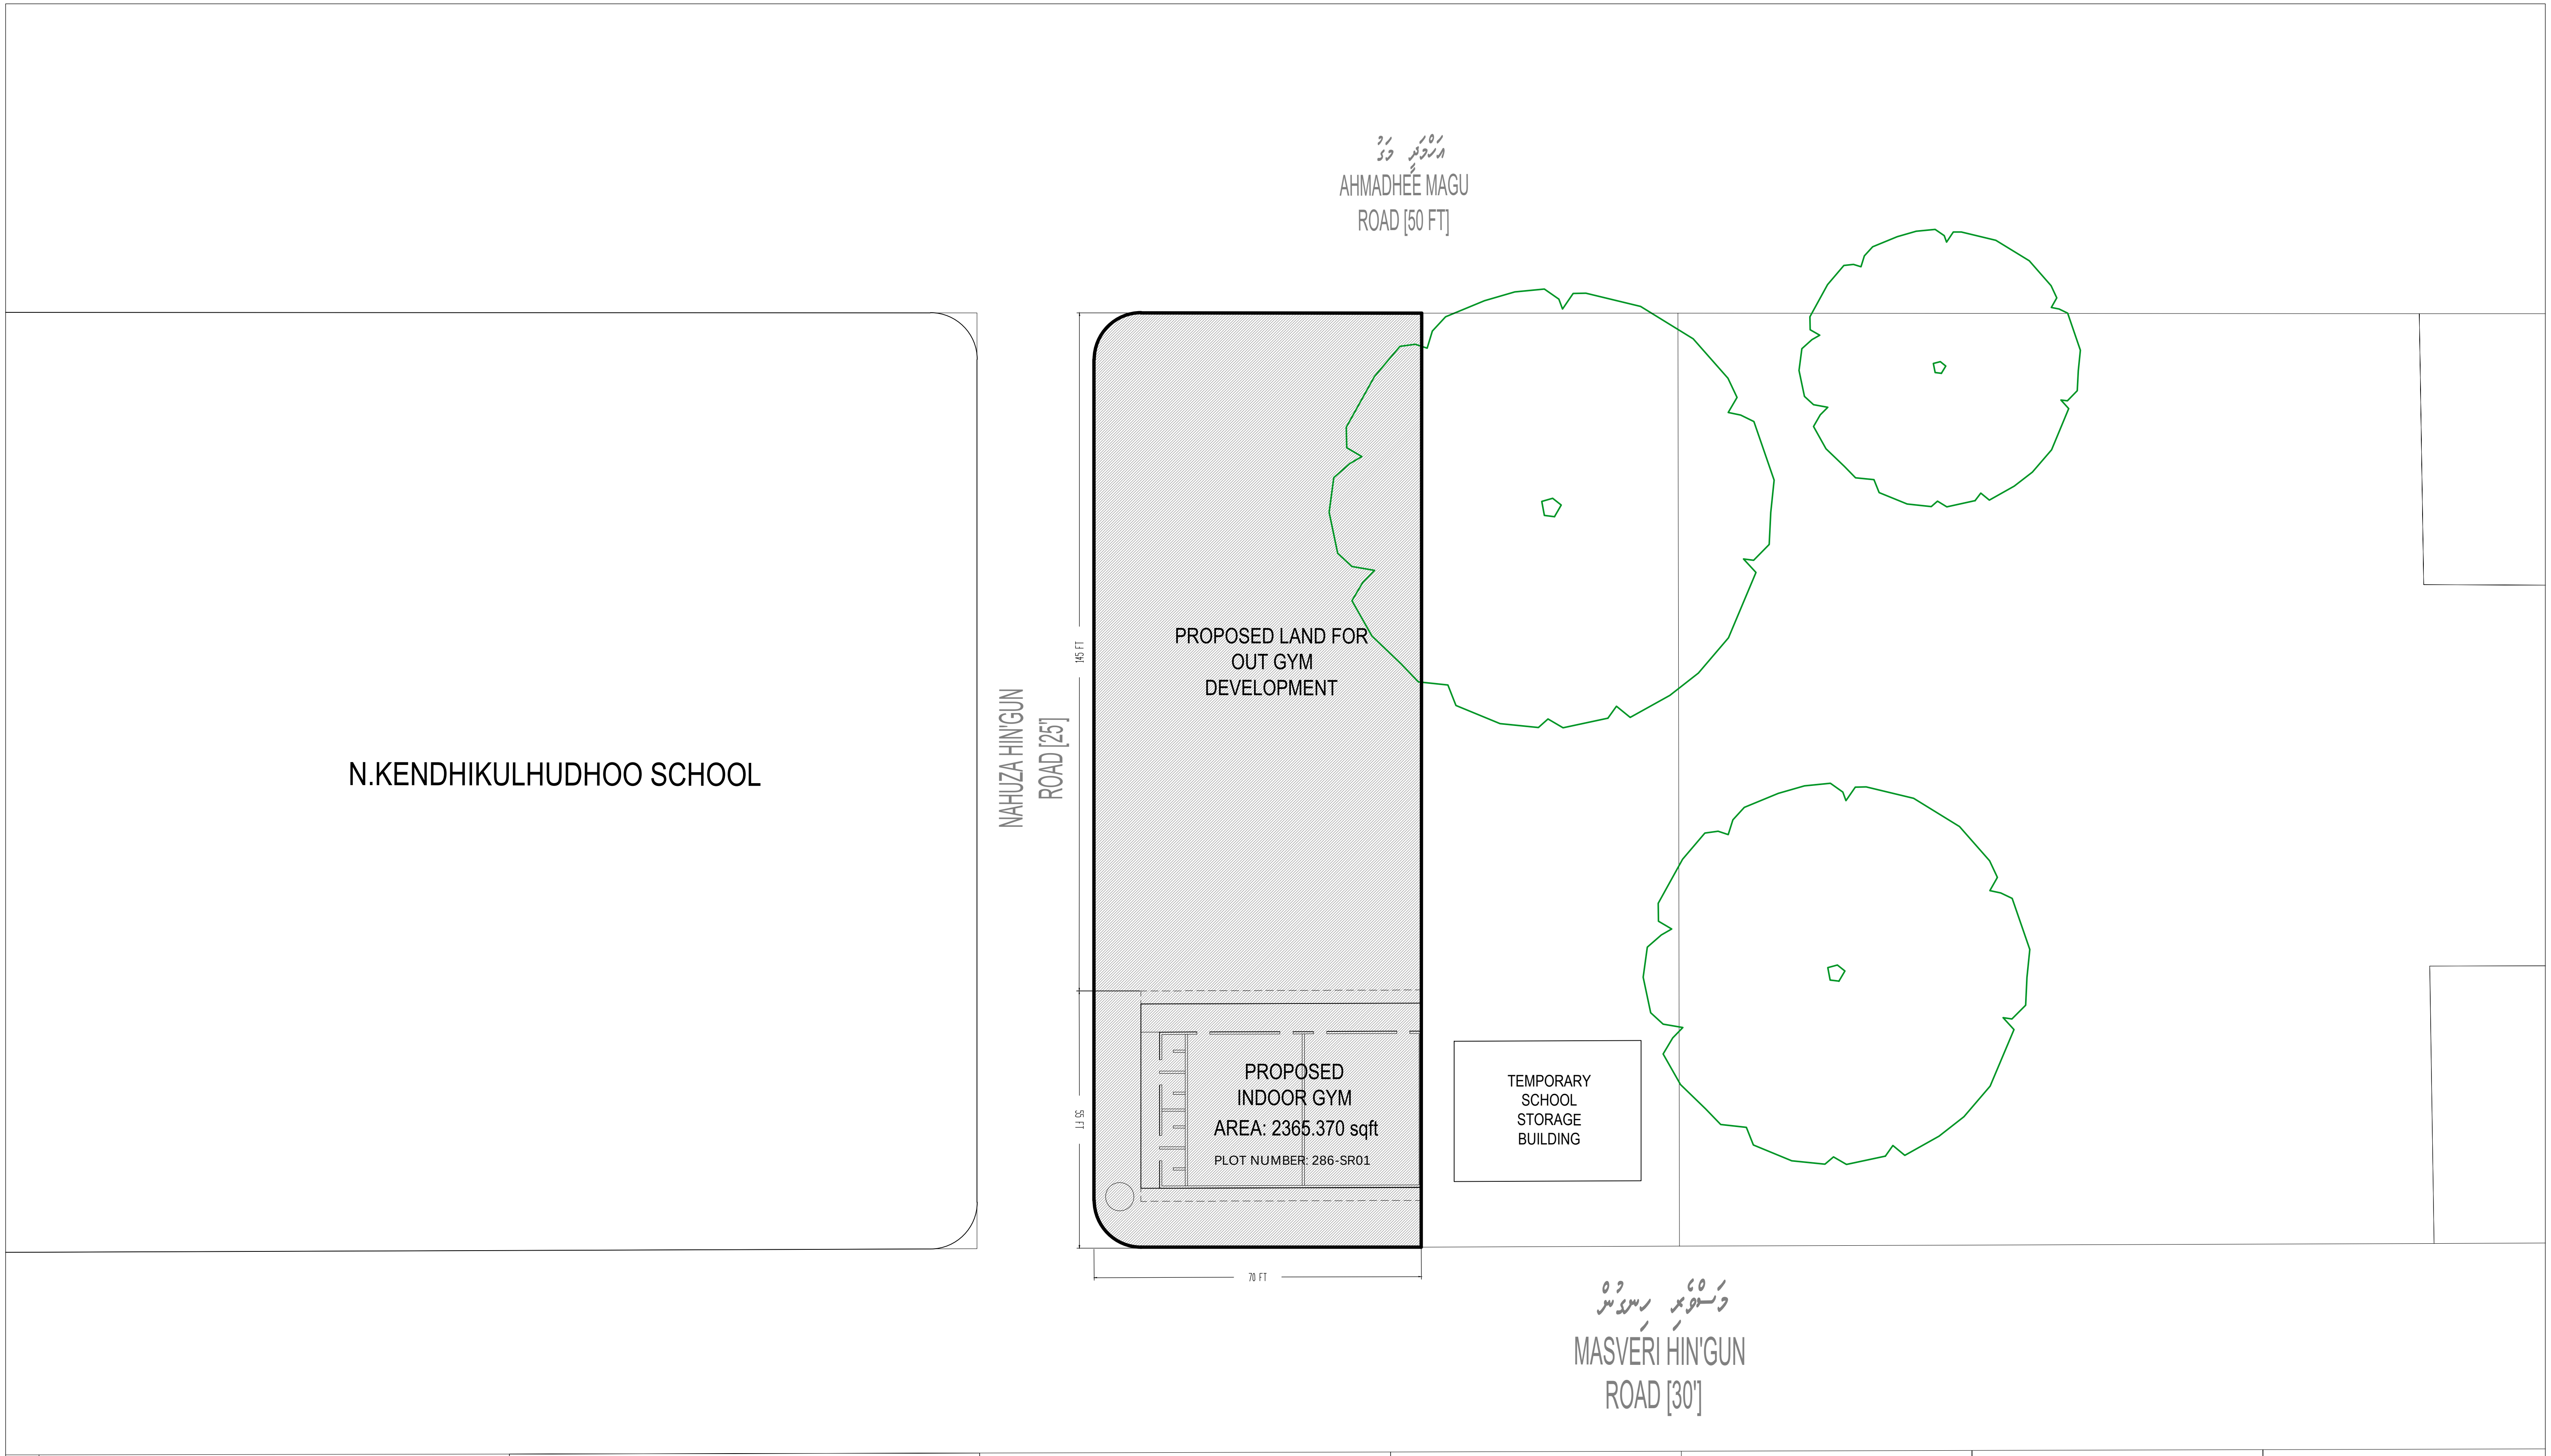
އަހްމަދީ މަގު
AHMADHEE MAGU
ROAD [50 FT]
N.KENDHIKULHUDHOO SCHOOL
NAHUZA HIN'GUN
ROAD [25']
145 FT
55 FT
70 FT
PROPOSED LAND FOR
OUT GYM
DEVELOPMENT
PROPOSED
INDOOR GYM
AREA: 2365.370 sqft
PLOT NUMBER: 286-SR01
TEMPORARY
SCHOOL
STORAGE
BUILDING
މަސްވެރި ހިނގުން
MASVERI HIN'GUN
ROAD [30']

SITE PLAN
SCALE = NTS

SECRETARIAT of the SOUTH MILADHUNMADULU KENDHIKULHUDHOO COUNCIL

PROJECT:
PROPOSED LAND FOR DEVELOPMENT OF INDOOR AND OUTDOOR GYM

SCALE: NTS
DATE: OCTOBER 2024

A01

THE Mangrove ISLAND